NE 54 AVENUE DETOUR

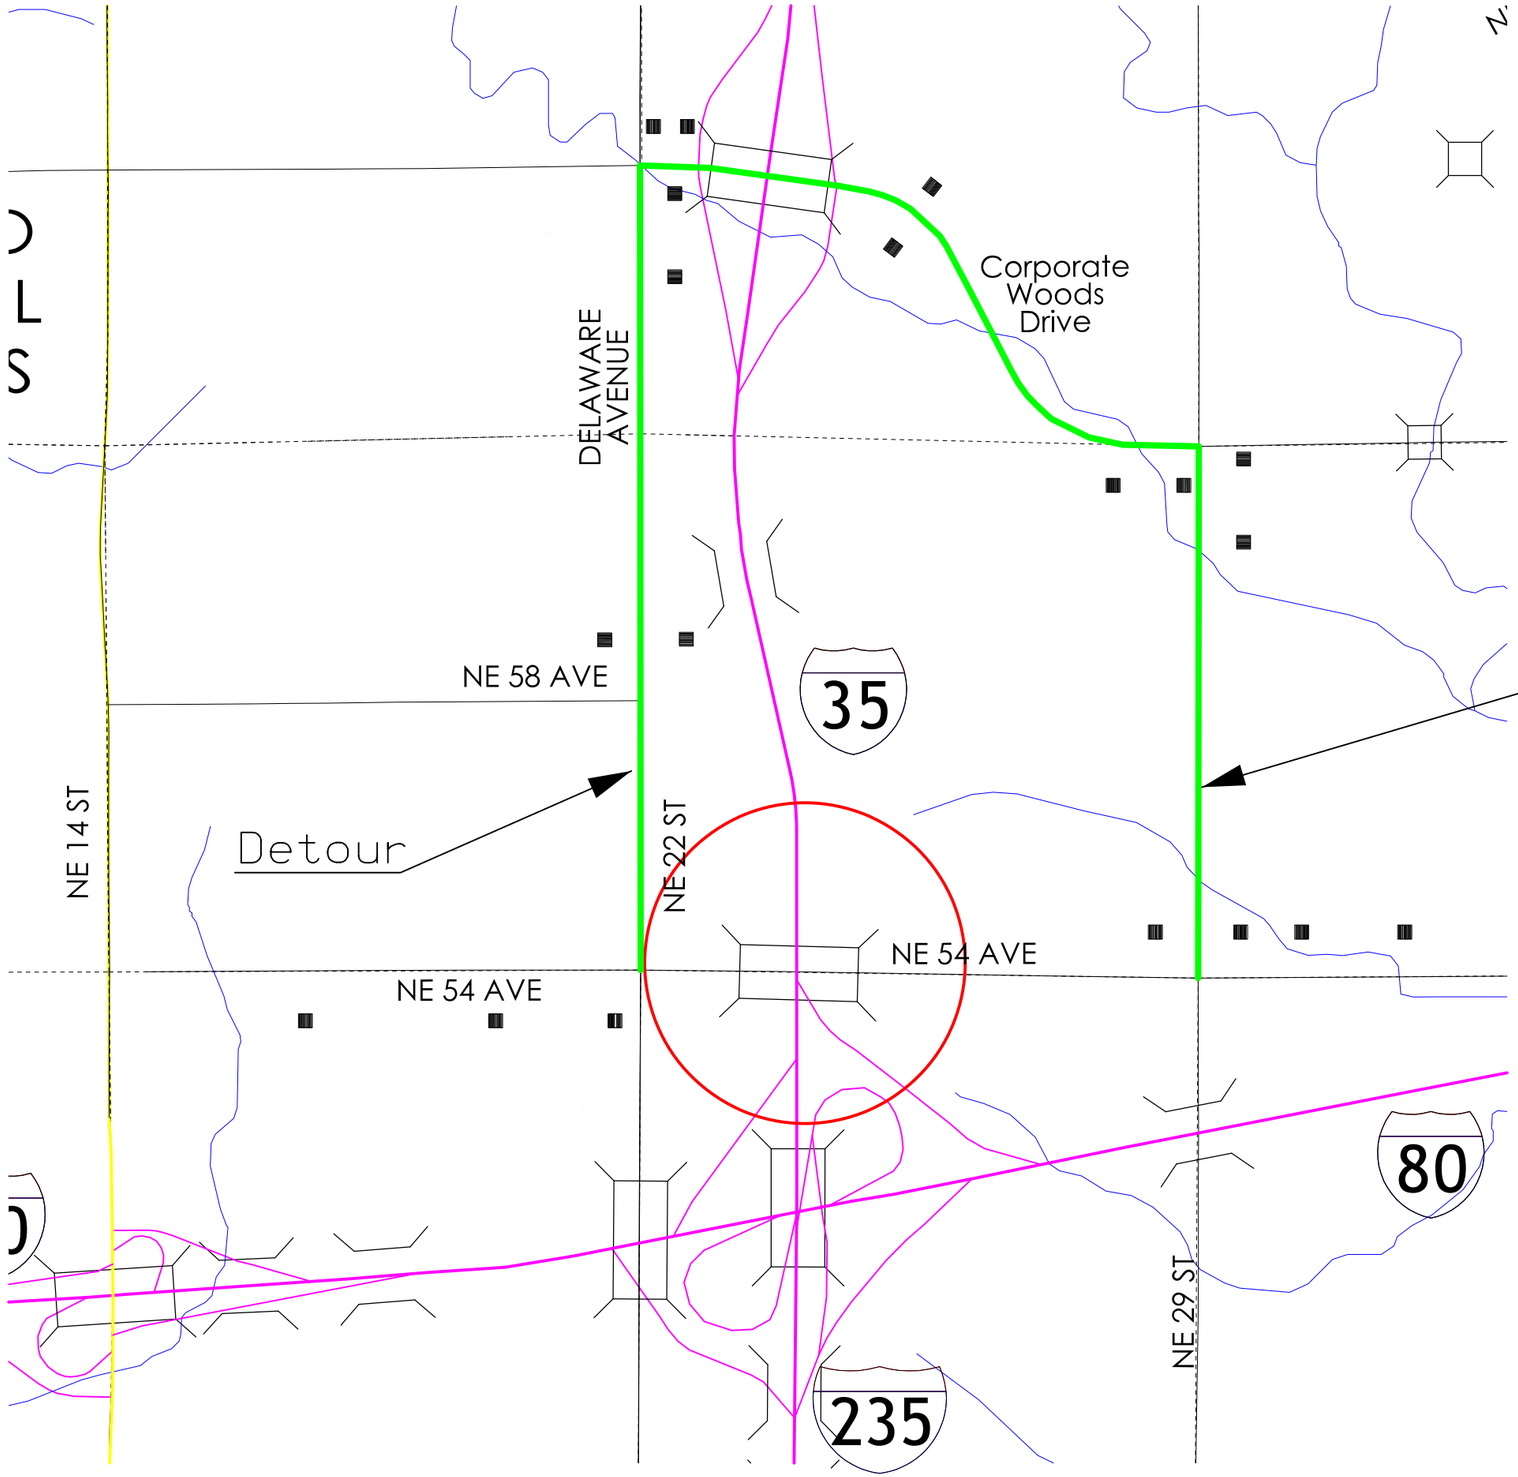

1 MILE AHEAD

N

KEY

PROJECT AREA

DETOUR

NE 54TH AVENUE DETOUR MAP

FILE NO. 30931	ENGLISH	DESIGN TEAM HDR\Iowa DOT	POLK COUNTY	PROJECT NUMBER IM-035-4(160)87--13-77	SHEET NUMBER J.3

10:00:17 AM 8/31/2015 10:00:17 AM pw:\\projectwise.dot.int.lan:PWMain\Documents\Projects\7703501010\Design\(160)_NE_54th.Ave\77035160J3.sht

DETOUR FOR SOUTHBOUND I-35 CLOSURE- (NIGHT TIME ONLY)

KEY

PROJECT AREA

DETOUR

SOUTHBOUND I-35
OFFSITE DETOUR

FILE NO. 30931	ENGLISH	DESIGN TEAM HDR\Iowa DOT	POLK COUNTY	PROJECT NUMBER IM-035-4(160)87--13-77	SHEET NUMBER J.13

10:01:34 AM 8/31/2015 10:01:34 AM pw:\\projectwise.dot.int.lan:PWMain\Documents\Projects\7703501010\Design\(160)_NE_54th.Ave\77035160J3.sht

DETOUR FOR NORTHBOUND I-35 CLOSURE (NIGHTIME ONLY)

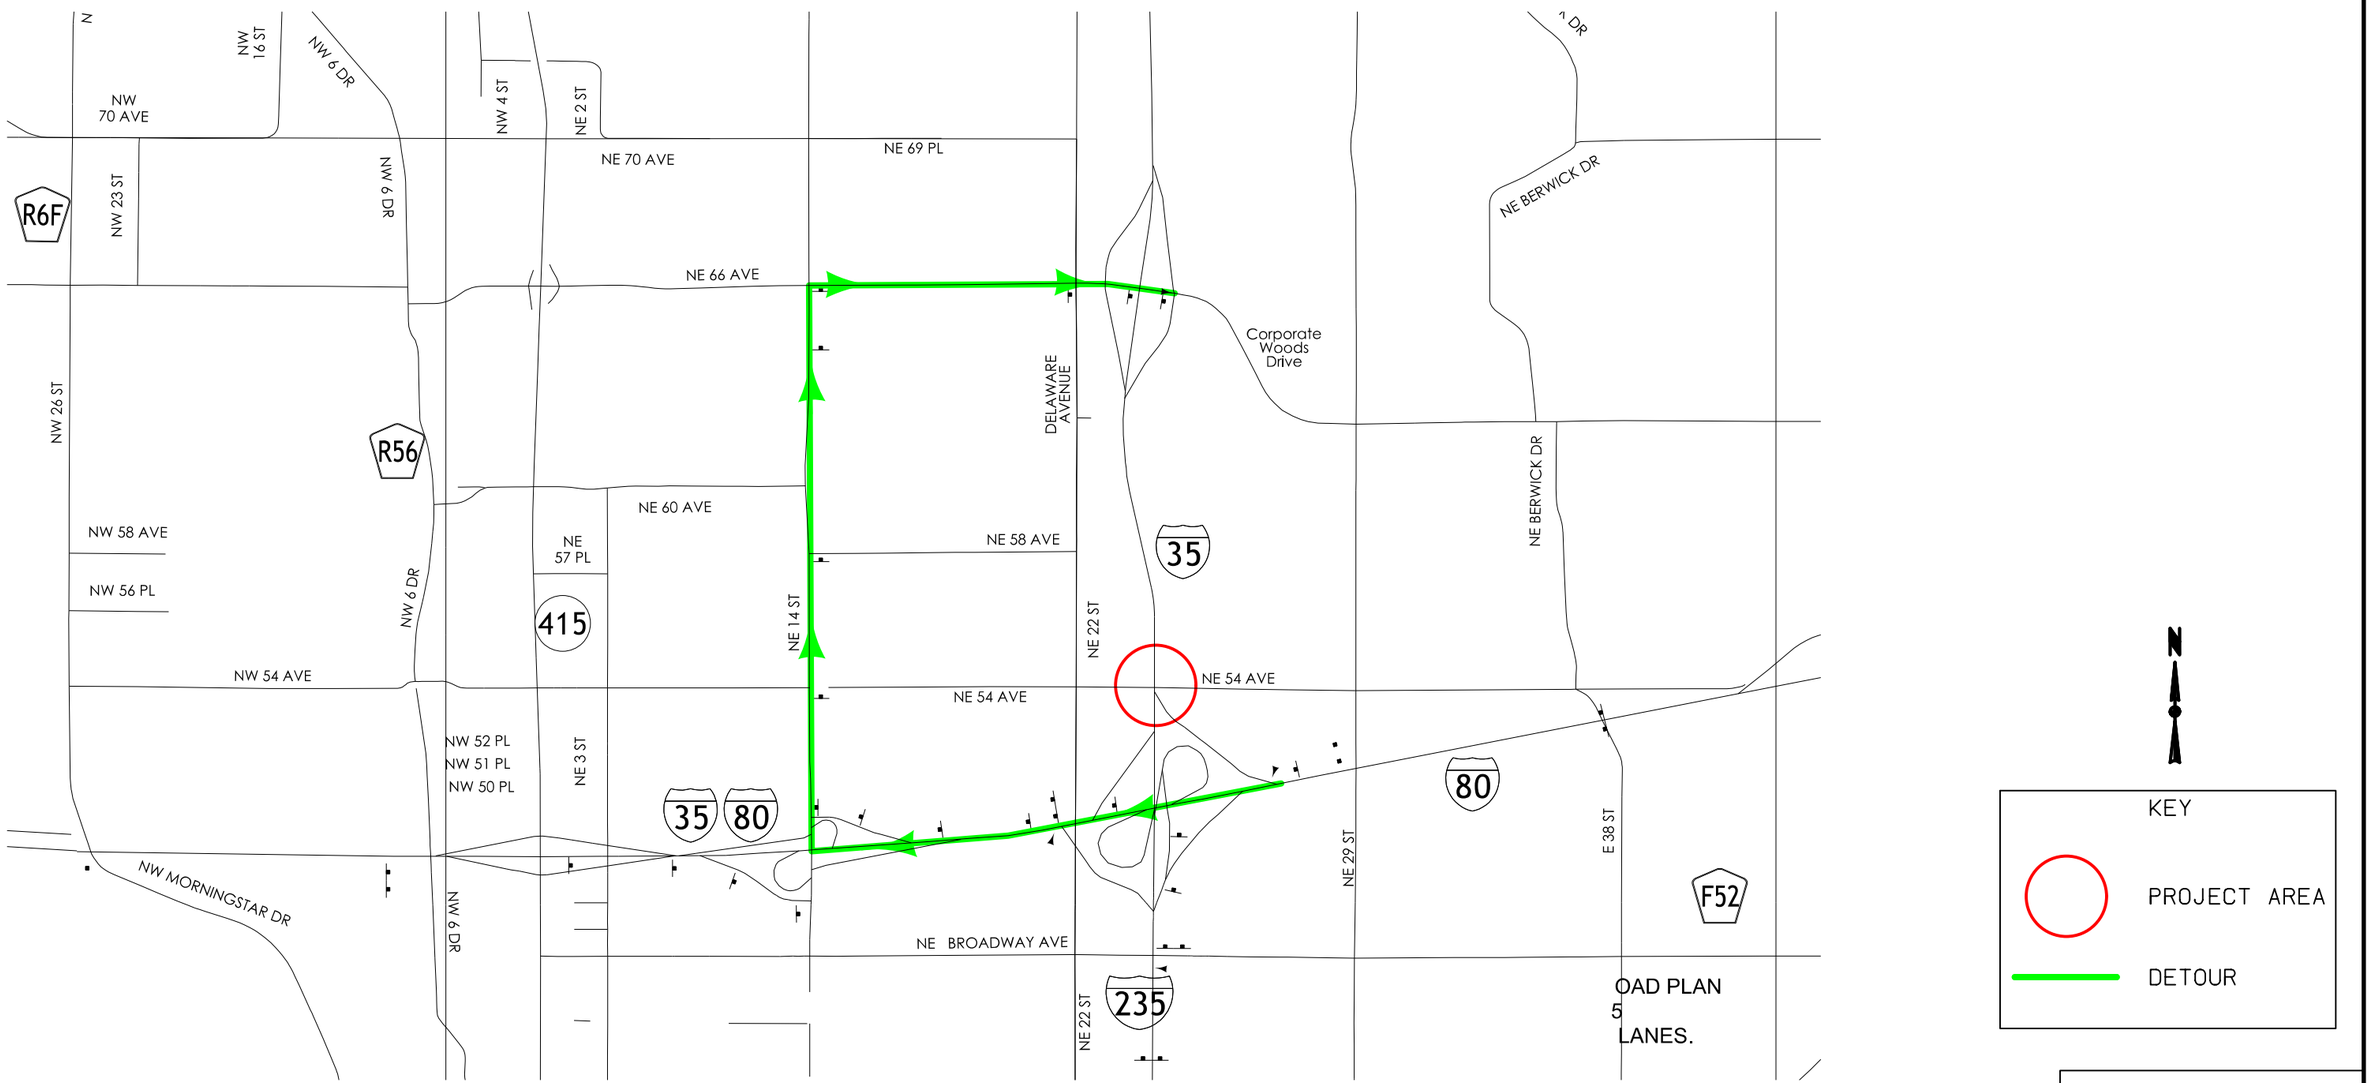

NORTHBOUND I-35
OFFSITE DETOUR

FILE NO. 30931	ENGLISH	DESIGN TEAM HDR\Iowa DOT	POLK COUNTY	PROJECT NUMBER IM-035-4(160)87--13-77	SHEET NUMBER J.14