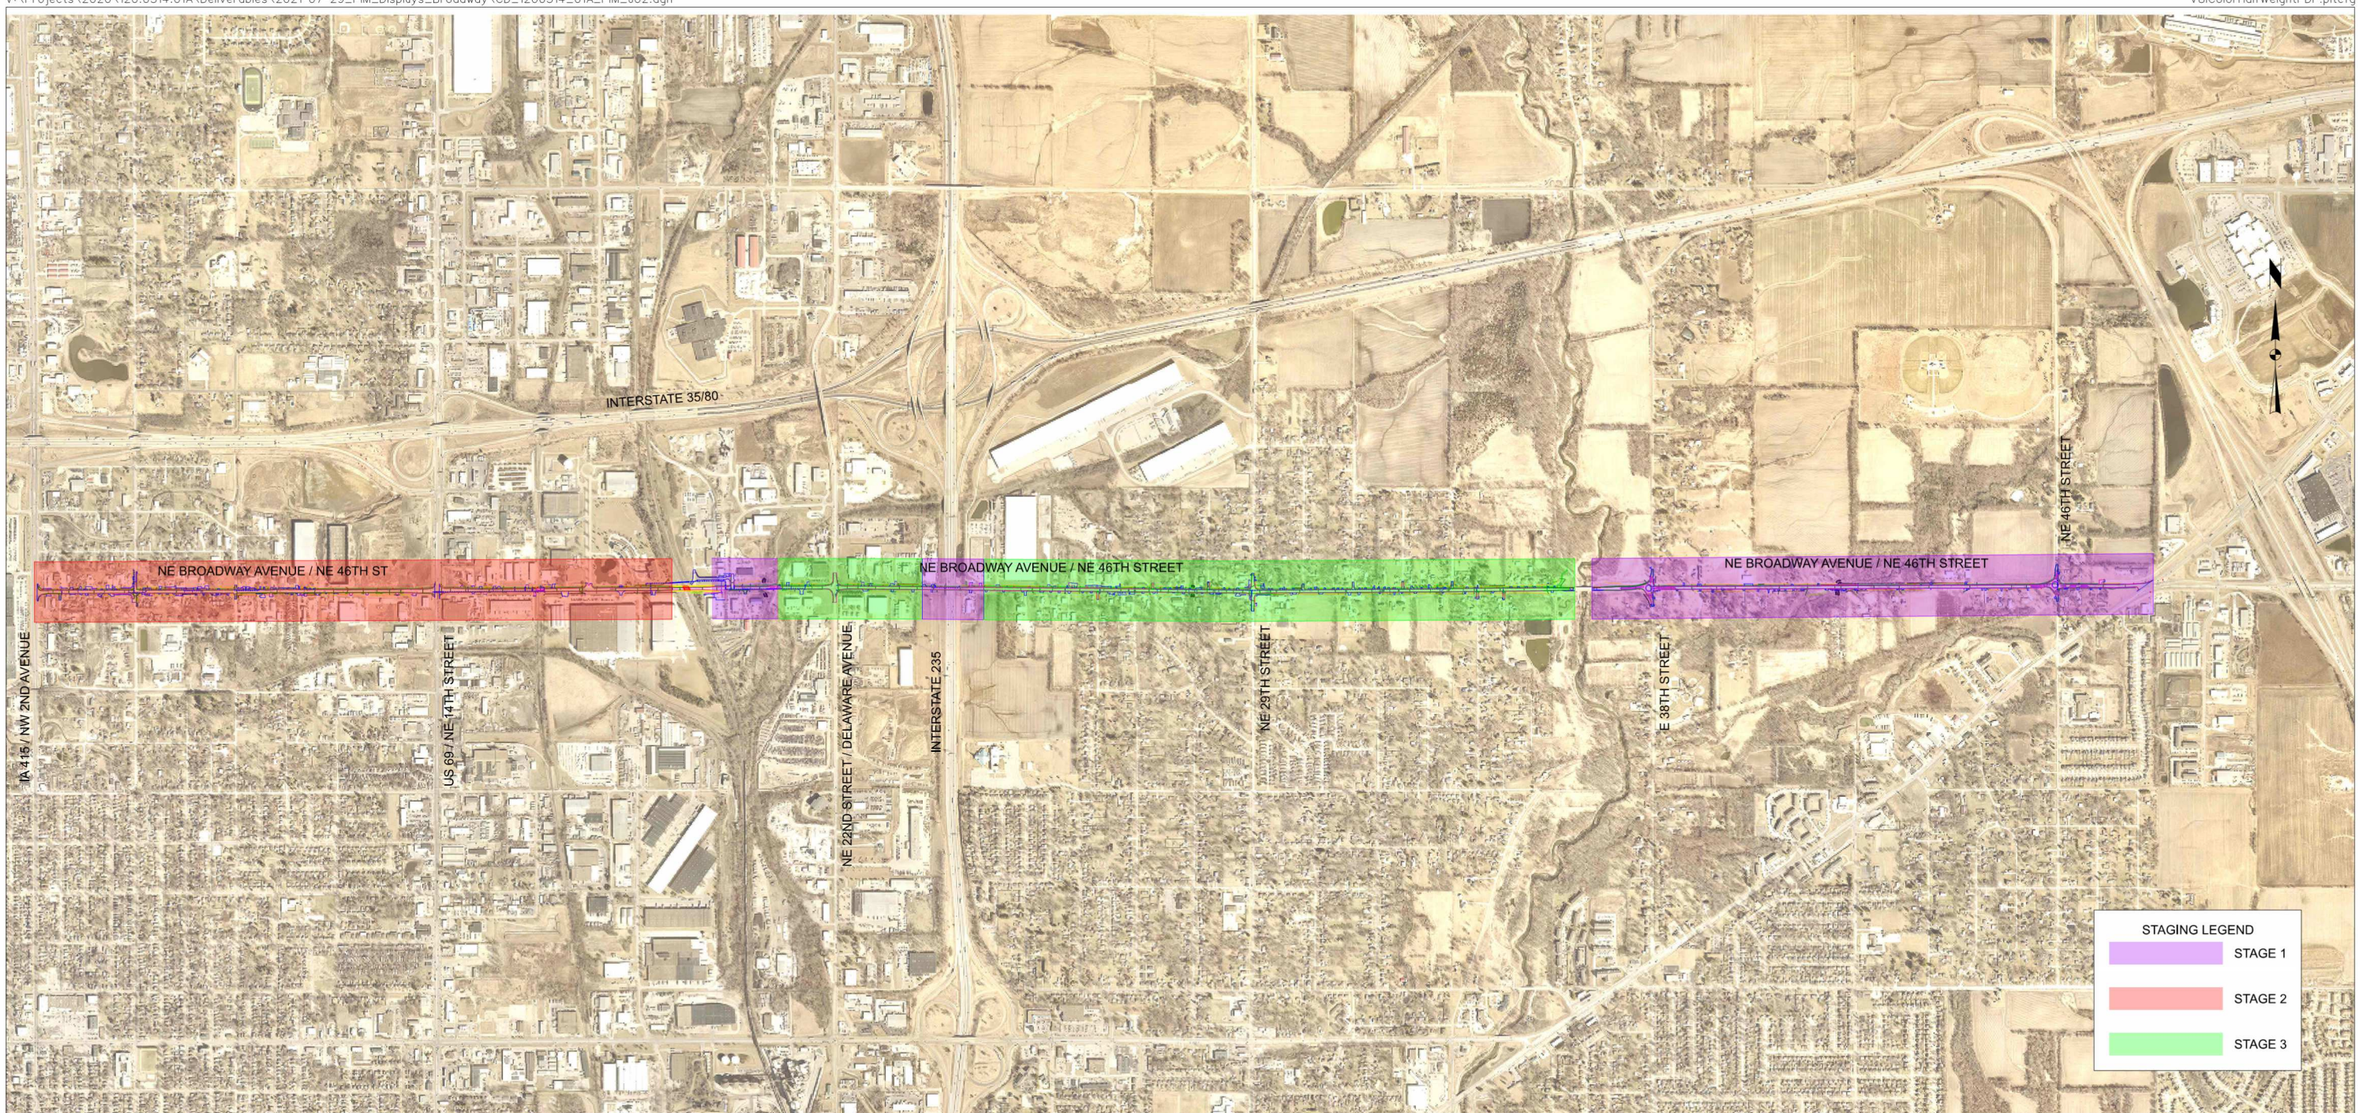

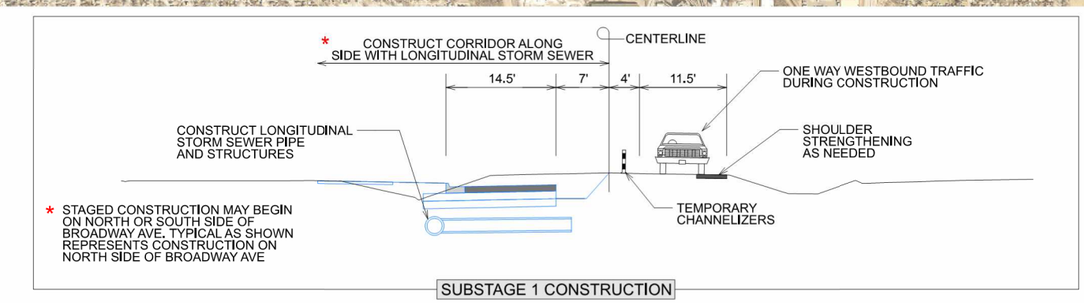

SUBSTAGE 1 CONSTRUCTION

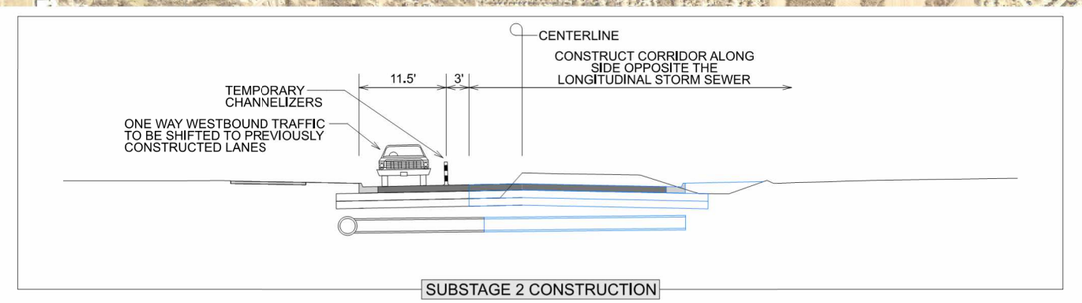

SUBSTAGE 2 CONSTRUCTION

SNYDER & ASSOCIATES

NE BROADWAY RECONSTRUCTION

Staging Exhibit

Polk County, Iowa

12/22/2022