POLK COUNTY BRIDGES AND STRUCTURES

AS OF JANUARY 2015

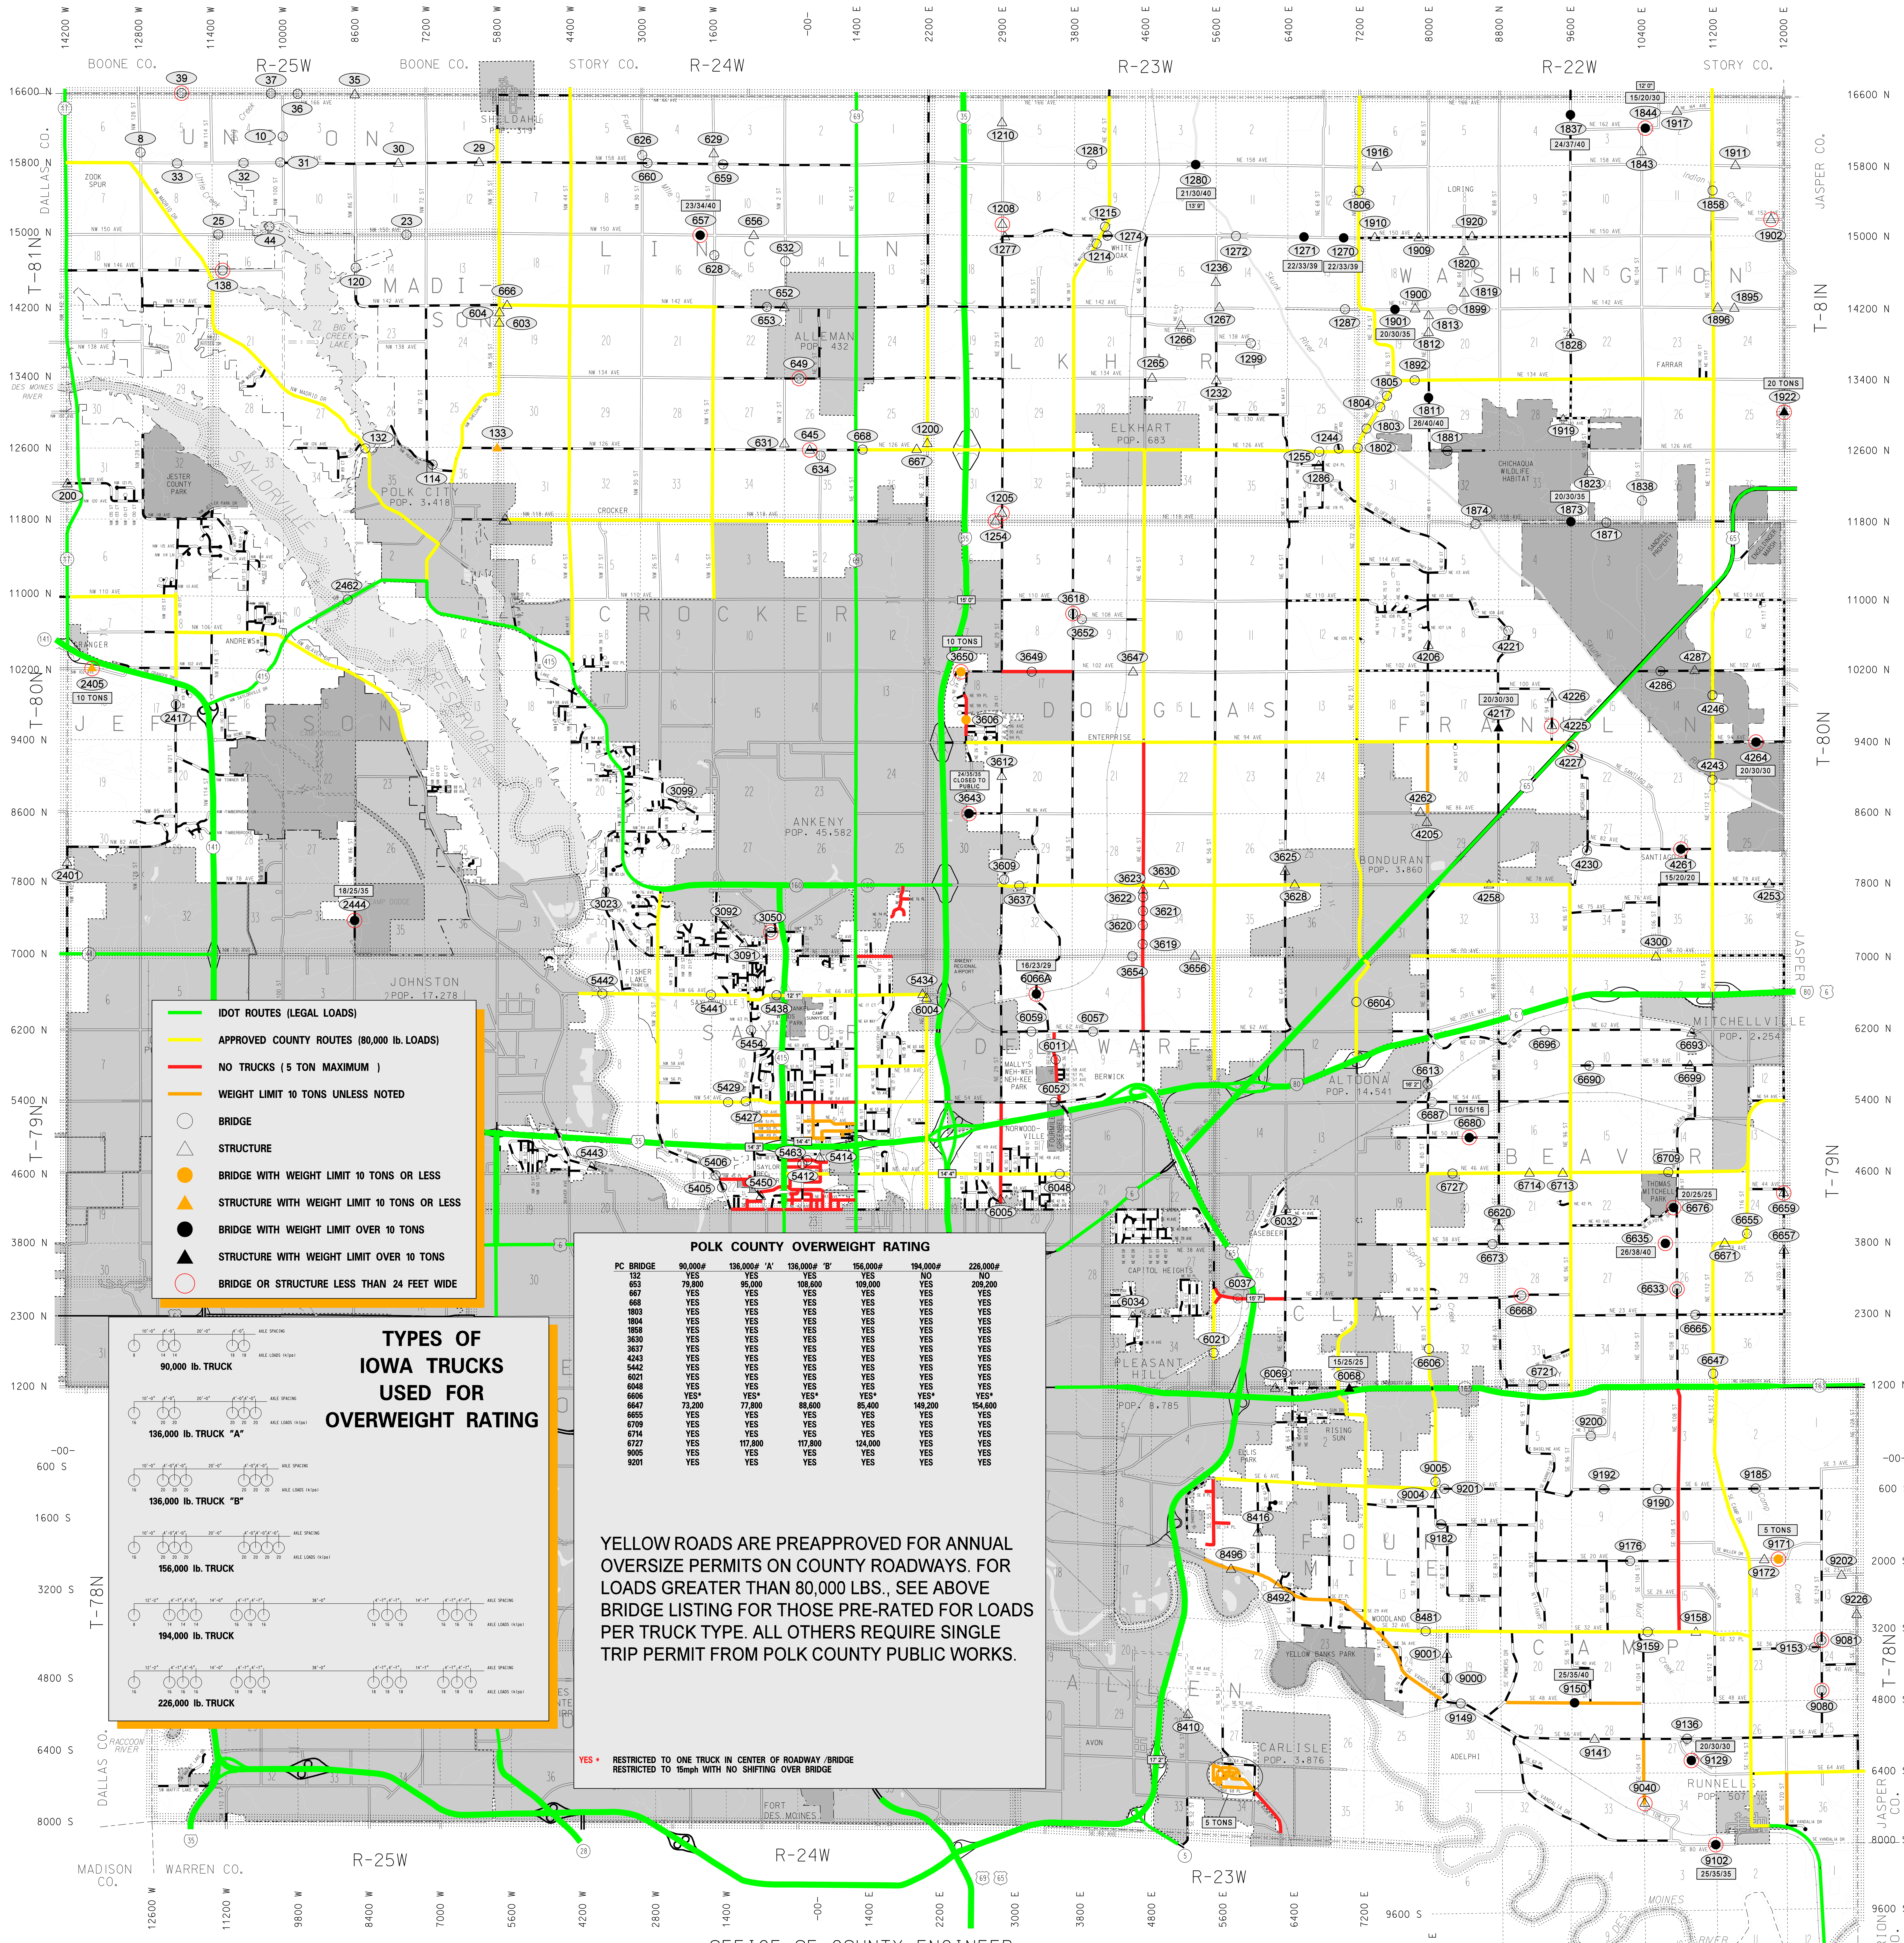

(green line)	IDOT ROUTES (LEGAL LOADS)
(yellow line)	APPROVED COUNTY ROUTES (80,000 lb. LOADS)
(red line)	NO TRUCKS (5 TON MAXIMUM)
(orange line)	WEIGHT LIMIT 10 TONS UNLESS NOTED
○	BRIDGE
△	STRUCTURE
● (orange)	BRIDGE WITH WEIGHT LIMIT 10 TONS OR LESS
▲ (orange)	STRUCTURE WITH WEIGHT LIMIT 10 TONS OR LESS
●	BRIDGE WITH WEIGHT LIMIT OVER 10 TONS
▲	STRUCTURE WITH WEIGHT LIMIT OVER 10 TONS
○ (red)	BRIDGE OR STRUCTURE LESS THAN 24 FEET WIDE

TYPES OF IOWA TRUCKS USED FOR OVERWEIGHT RATING

90,000 lb. TRUCK

136,000 lb. TRUCK "A"

136,000 lb. TRUCK "B"

156,000 lb. TRUCK

194,000 lb. TRUCK

226,000 lb. TRUCK

POLK COUNTY OVERWEIGHT RATING

PC BRIDGE	90,000#	136,000# 'A'	136,000# 'B'	156,000#	194,000#	226,000#
132	YES	YES	YES	YES	NO	NO
653	79,800	95,000	108,600	109,000	YES	209,200
667	YES	YES	YES	YES	YES	YES
668	YES	YES	YES	YES	YES	YES
1803	YES	YES	YES	YES	YES	YES
1804	YES	YES	YES	YES	YES	YES
1858	YES	YES	YES	YES	YES	YES
3630	YES	YES	YES	YES	YES	YES
3637	YES	YES	YES	YES	YES	YES
4243	YES	YES	YES	YES	YES	YES
5442	YES	YES	YES	YES	YES	YES
6021	YES	YES	YES	YES	YES	YES
6048	YES	YES	YES	YES	YES	YES
6606	YES*	YES*	YES*	YES*	YES*	YES*
6647	73,200	77,800	88,600	85,400	149,200	154,600
6655	YES	YES	YES	YES	YES	YES
6709	YES	YES	YES	YES	YES	YES
6714	YES	YES	YES	YES	YES	YES
6727	YES	117,800	117,800	124,000	YES	YES
9005	YES	YES	YES	YES	YES	YES
9201	YES	YES	YES	YES	YES	YES

YELLOW ROADS ARE PREAPPROVED FOR ANNUAL OVERSIZE PERMITS ON COUNTY ROADWAYS. FOR LOADS GREATER THAN 80,000 LBS., SEE ABOVE BRIDGE LISTING FOR THOSE PRE-RATED FOR LOADS PER TRUCK TYPE. ALL OTHERS REQUIRE SINGLE TRIP PERMIT FROM POLK COUNTY PUBLIC WORKS.

YES * RESTRICTED TO ONE TRUCK IN CENTER OF ROADWAY /BRIDGE
RESTRICTED TO 15mph WITH NO SHIFTING OVER BRIDGE

POLK COUNTY IOWA

OFFICE OF COUNTY ENGINEER
POLK COUNTY, IOWA

INTERSTATE HIGHWAYS
U.S. HIGHWAYS
STATE HIGHWAYS
PAVED COUNTY ROADS
SEALCOAT COUNTY ROADS
GRAVEL COUNTY ROADS
TOWNSHIP BOUNDARIES
PROPOSED CONSTRUCTION